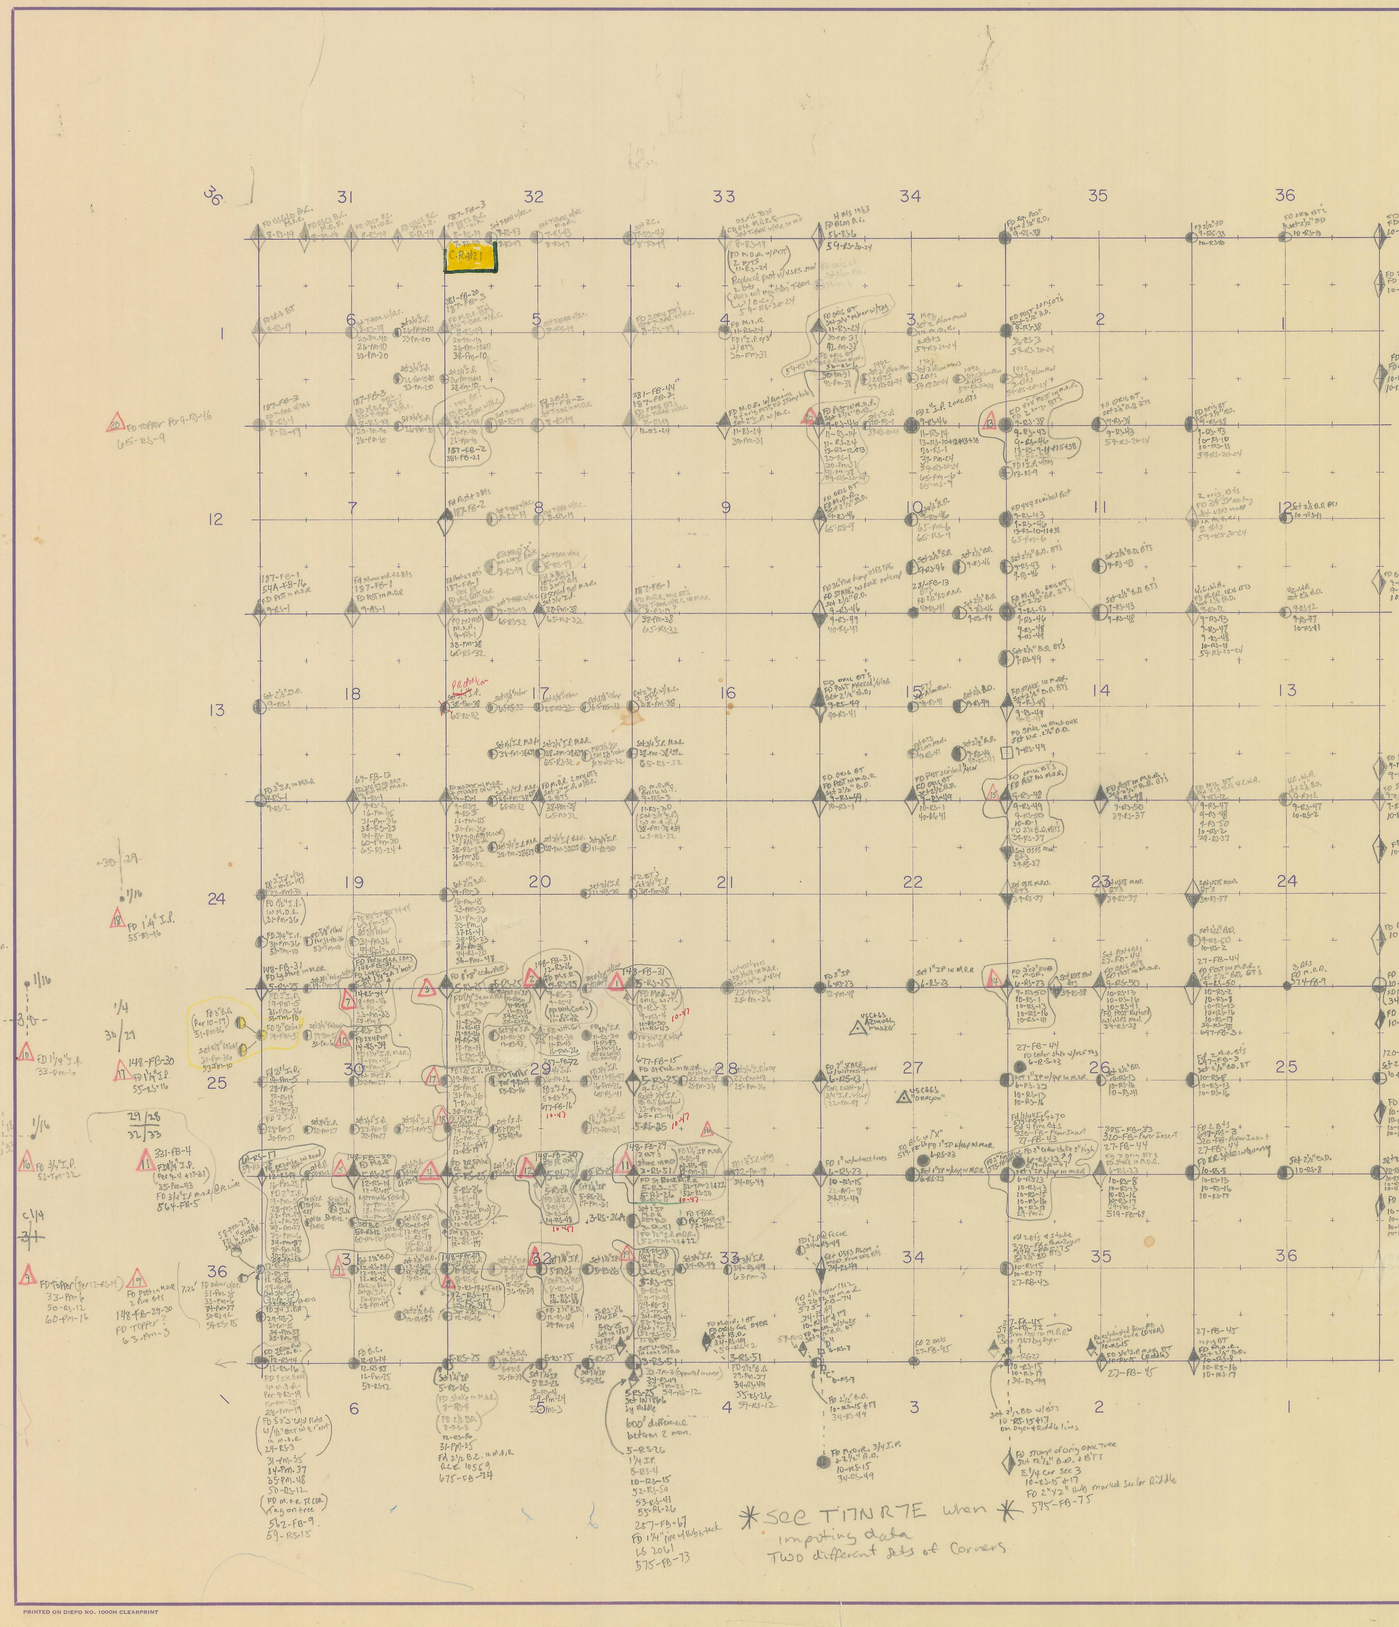

LEGEND

- ORIGINAL COVERNMENT CORNER SEARCHED FOR - NOT FOUND
- ORIGINAL COVERNMENT CORNER FOUND
- FOREST SERVICE CORNER
- STANDARD B.L.M. CORNER
- STANDARD D.W.R. CORNER
- STANDARD BUTTE CORNER - 2" IRON PIPE AND BRASS CAP
- CORNER MONUMENT - NO HISTORY - SHOWN ON RECORD MAP
- CORNER MONUMENT - NO HISTORY
- ORIGINAL CORNER MONUMENT - SHOWN ON RECORD MAP
- PROPORTIONED CORNER SET BY SURVEYOR - SHOWN ON RECORD MAP
- CORNER MONUMENT SET BY SURVEYOR - NOT SHOWN ON RECORD MAP
- CORNER SEARCHED FOR NOT FOUND - DATE OF SEARCH

NOTES

32-PM-25	--------	BOOK 32 OF PARCEL MAPS PAGE 25
32-RS-25	--------	BOOK 32 OF RECORD OF SURVEY MAPS PAGE 25
32-S-25	--------	BOOK 32 OF MAPS (SUBDIVISION) PAGE 25
114-FB-25	--------	BOOK 114 PAGE 25 OF COUNTY SURVEY FIELD NOTES
C-506	--------	MAP ON FILE PUBLIC WORKS DEPARTMENT
CR	--------	CORNER RECORD FILED
1/4 19 30 PS	--------	PRIVATE SURVEYORS INFORMATION
M.O.R.	--------	MOUND OF ROCKS

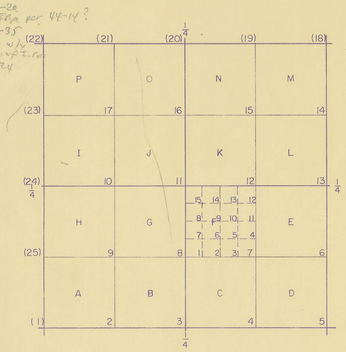

Section Corner Index Typical

( ) - Special case

EXAMPLE:

18-3 = South ¼ corner of Section 18

18-F-9 = Center of NW ¼ of SE ¼ of Section 18

Date of last entry _____

COUNTY OF YUBA
DEPARTMENT OF PUBLIC WORKS
MARYSVILLE CALIFORNIA

Section Corner Monumentation

T. 18 N. - R. 7 E. - M.D.B. & M.

DWN. BY	DATE	PROJECT NUMBER
CHK. BY	DATE	
F. B.	SCALE 1" = 2000'	

SHEET 23 OF 29

FILE NO.

PRINTED ON DIEPO NO. 1000H CLEARPRINT